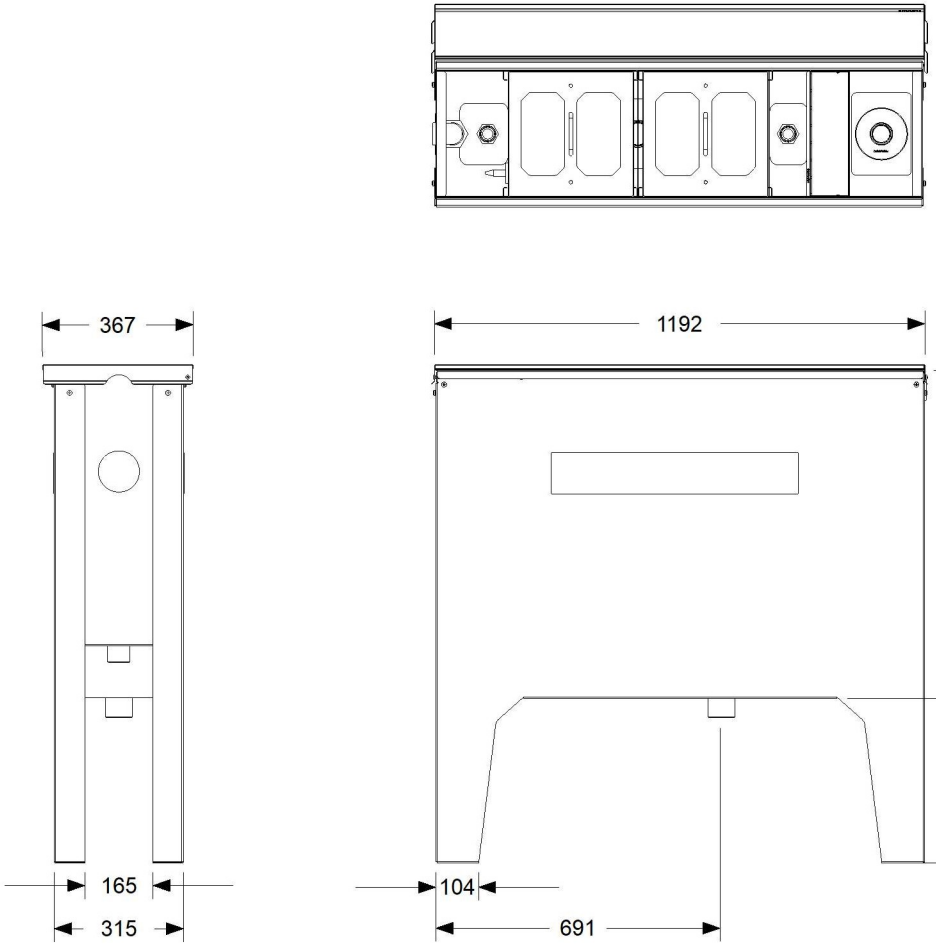

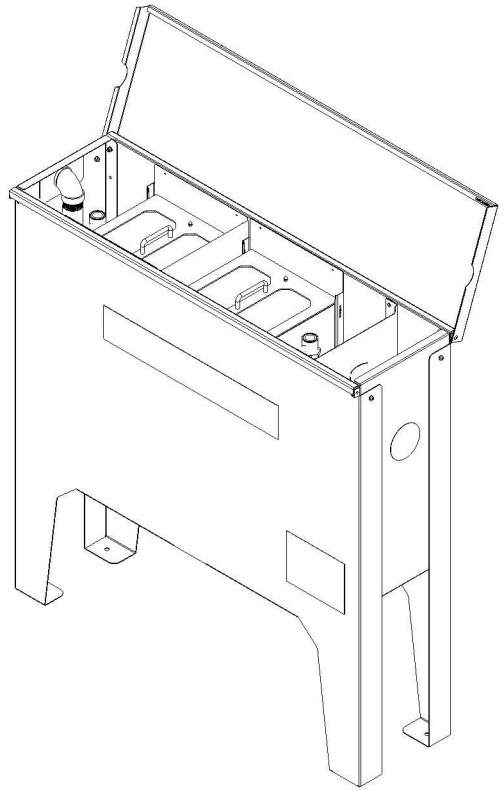

SPECIFICATION	
CAPACITY	50 LTR/MMIN
PLATE PACK	LANTEC 600mm X 2
TANK VOLUME	200L TR

REVISION TABLE				
REV	REVISION DETAILS	ISSUE	APPD	DATE
A	ISSUED FOR REVIEW	LL	JN	05/02/26

This document is a property of Enviroconcepts International and shall not be reproduced, transmitted or communicated to third parties or any means without prior permission of Enviroconcepts International.

REFERENCE DRAWINGS

	NAME	DATE	SIGN
DESIGNED	L. LEW	05/02/26	LL
DRAWN	L. LEW	05/02/26	LL
CHECKED	J. NORMAN	05/02/26	JN
APPROVED	J. NORMAN	05/02/26	JN

enviroconcepts
Enviroconcepts International
23 MOTORWAY CIRCUIT, ORMEAU QLD 4208
TEL: (07) 5535 9000
www.enviroconcept.com.au

DRG NO.: OWS-050-GA-0000

CLIENT:

PROJECT: OWS50

TITLE: GENERAL ARRANGEMENT PLAN VIEW

CLIENT DRG NO.: ---

SHEET NO.: 1 OF 2

SCALE: NTS

REV.: A

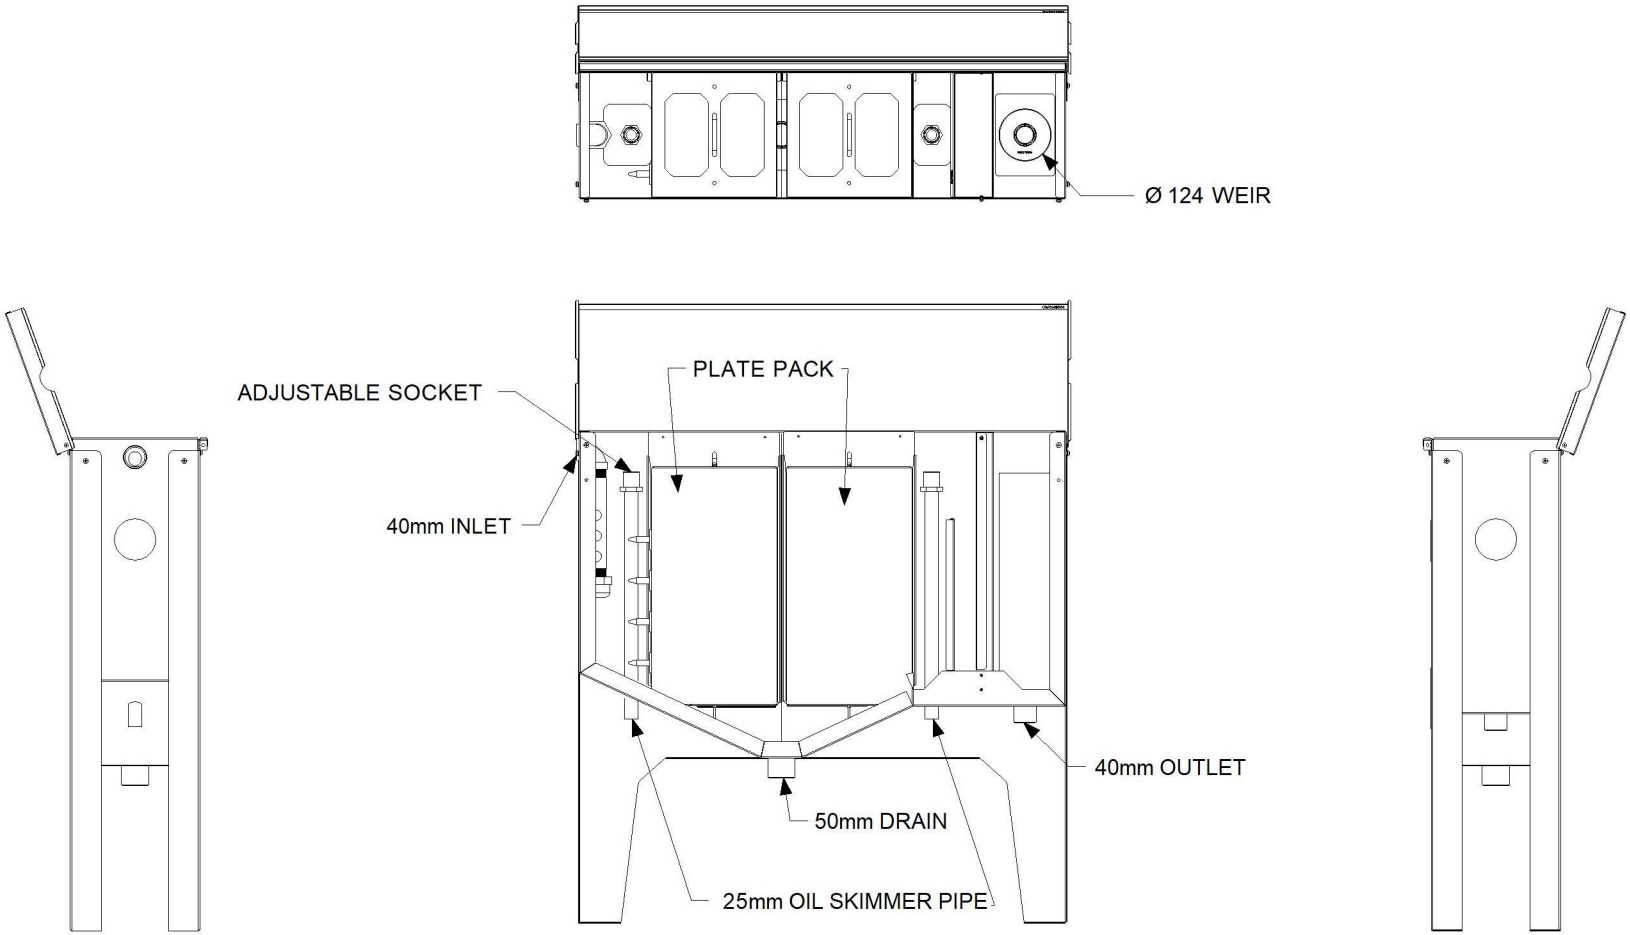

REFERENCE DRAWINGS		NAME	DATE	SIGN
	DESIGNED	L. LEW	05/02/26	LL
	DRAWN	L. LEW	05/02/26	LL
	CHECKED	J. NORMAN	05/02/26	JN
	APPROVED	J. NORMAN	05/02/26	JN

This document is a property of Enviroconcepts International and shall not be reproduced, transmitted or communicated to third parties or any means without prior permission of Enviroconcepts International.

enviroconcepts
Enviroconcepts International
23 MOTORWAY CIRCUIT, ORMEAU QLD 4208
TEL: (07) 5535 9000
www.enviroconcept.com.au

DRG NO.: OWS-050-GA-0001

CLIENT:

PROJECT: OWS50

TITLE: GENERAL ARRANGEMENT PLAN VIEW

CLIENT DRG NO.: ---

SHEET NO.: 2 OF 2

SCALE: NTS

REV.: A